Product Codes: VH4

File Ref. UNCONTROLLED COPY

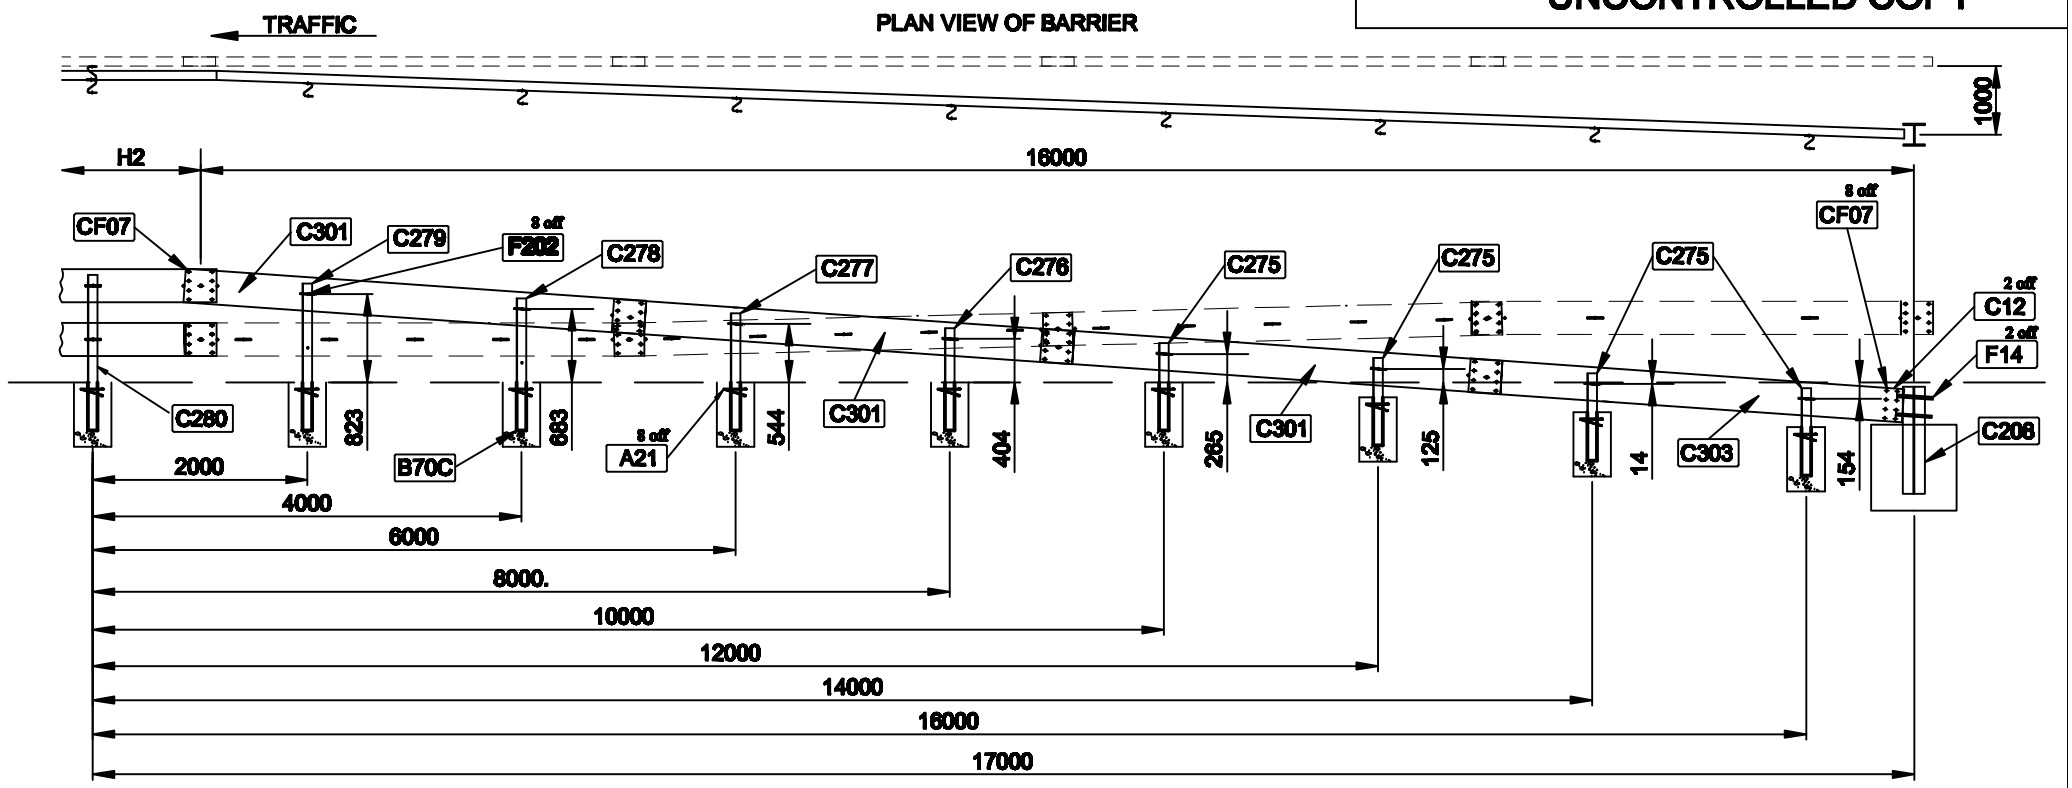

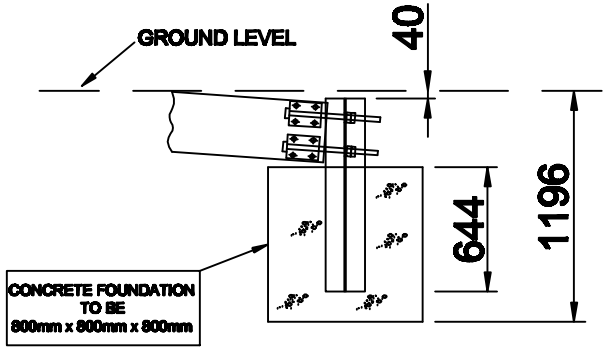

NOTES:

1. FOR ALTERNATIVE POST AND FOUNDATION OPTIONS SEE DRAWING VH4 & VH5.
2. FENCE ASSEMBLY SHOWN IS FOR USE IN VERGE ASSEMBLY - CENTRAL RESERVE IS THE SAME BUT HAS REVERSED POST ORIENTATION.
3. CONCRETE MIX TO BE C25 OR ST5.
4. WHERE A KERB IS REQUIRED PREFERRED HEIGHT IS 75mm. MAXIMUM KERB HEIGHT IS 125mm.
5. POSTS FOR LOWER BEAM NOT SHOWN FOR CLARITY.
6. GENERAL LAYOUT IS SYMMETRICAL FOR APPROACH AND DEPARTURE ENDS

Rev No	Revision Notes	Rev. Date	By
1	Drawing re-dimensioned	11/12/06	R.P

Corus Distribution & Building Systems

CORUS CEP, LLANWERN WORKS
NEWPORT, S. WALES, UK, NP19 4QZ
Tel: +44 (0) 1633 290011 Fax: +44 (0) 1633 464506
email: safaroads@corusgroup.com

© Corus

Notes:

DESCRIPTION	VETEX H2 BARRIER UPPER BEAM ANCHORAGE - SOCKETED					
CUSTOMER						
PRODUCT	Vetex			DRG. No.	SH.	REV.
DATE	05/06/05					
DRAWN	MAH	CHECKED	AMR	VH4	1	1
SCALE	NTS					