Product Codes: VH9

File Ref. UNCONTROLLED DRAWING

TRAFFIC

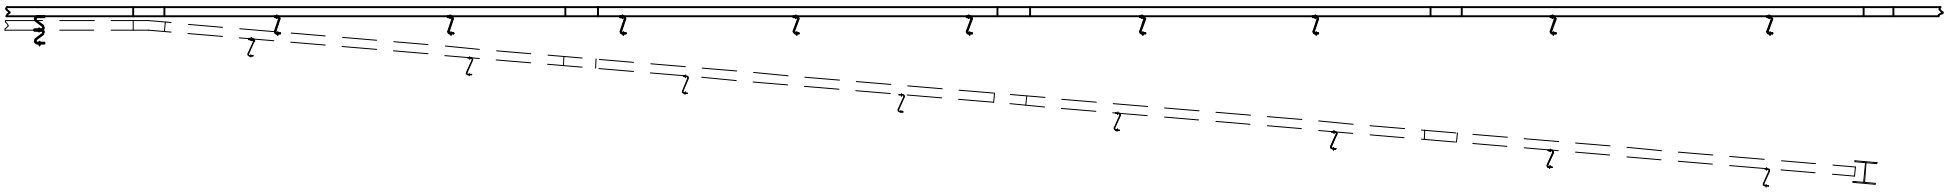

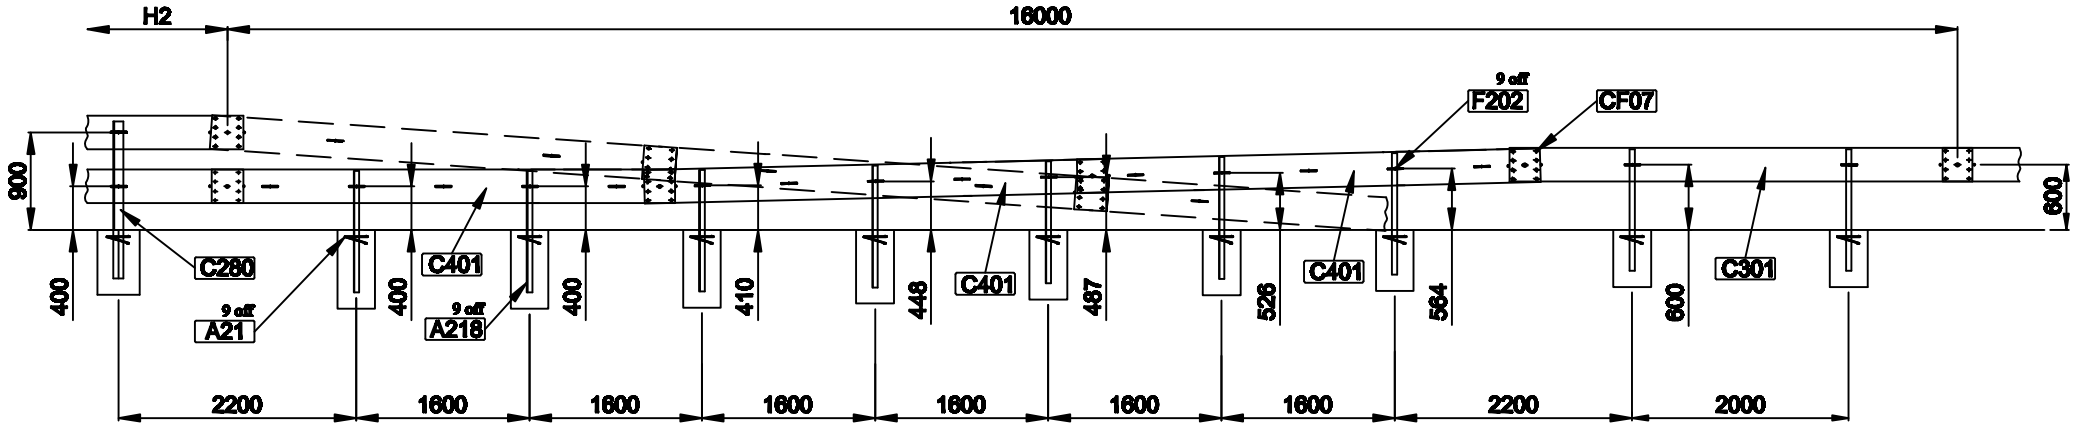


NOTES:

1. FOR ALTERNATIVE POST AND FOUNDATION OPTIONS SEE DRAWING VH8 & VH9.
2. FENCE ASSEMBLY SHOWN IS FOR USE IN VERGE ASSEMBLY - CENTRAL RESERVE IS THE SAME BUT HAS REVERSED POST ORIENTATION.
3. CONCRETE MIX TO BE C25 OR ST5.
4. WHERE A KERB IS REQUIRED PREFERRED HEIGHT IS 75mm. MAXIMUM KERB HEIGHT IS 125mm.
5. POSTS FOR UPPER BEAM NOT SHOWN FOR CLARITY.
6. GENERAL LAYOUT IS SYMMETRICAL FOR APPROACH AND DEPARTURE ENDS


Corus Distribution & Building Systems

CORUS CEP, LLANWERN WORKS
NEWPORT, S. WALES, UK, NP19 4QZ
Tel: +44 (0) 1633 290011 Fax: +44 (0) 1633 464508
email: saferoads@corusgroup.com


© Corus

Notes:

| | | | | | | |
|---|---|---|---|---|---|---|
| DESCRIPTION | TRANSITION FROM N2 TO H2 BARRIER SYSTEMS - CONCRETED | | | | | |
| CUSTOMER | | | | | | |
| PRODUCT | Vetex | | | DRG. No. | SH. | REV. |
| DATE | 05/06/05 | | | | | |
| DRAWN | MAH | CHECKED | AMR | VH9 | 1 | 3 |
| SCALE | NTS | | | | | |